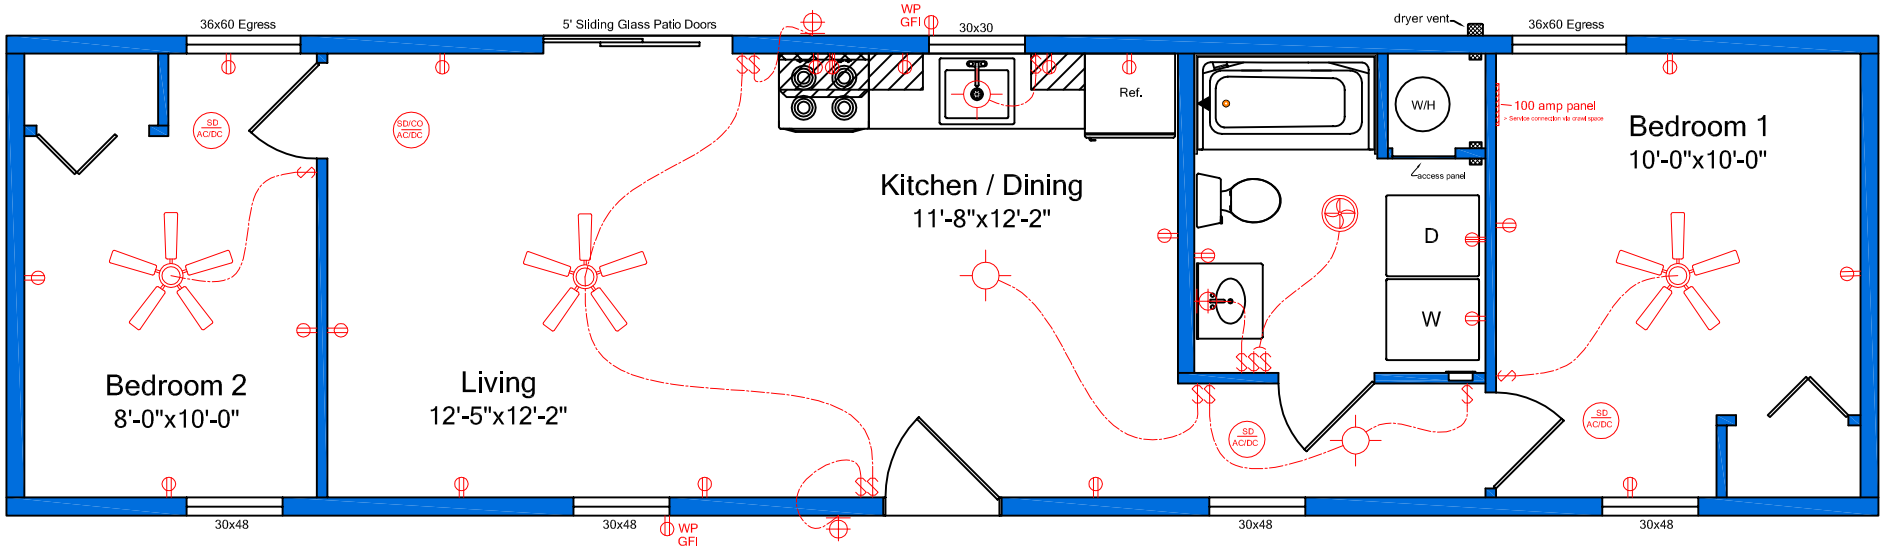

Plan 14HP205

14'x52' Settler with no porch