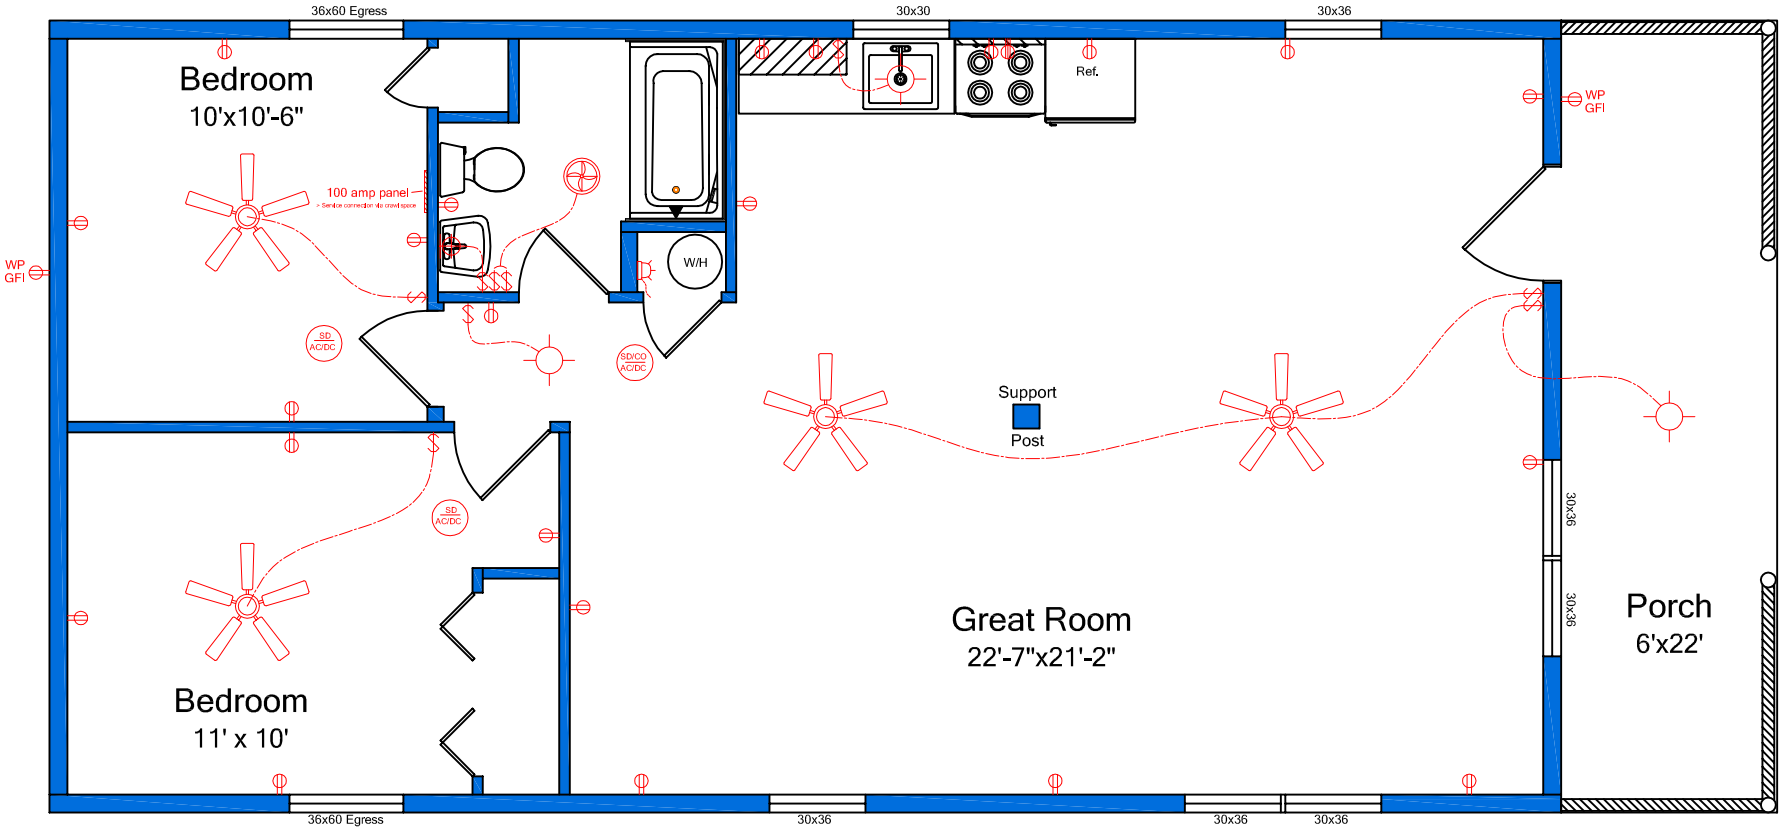

Plan 22CC503-H 22'x48' with 6' porch included