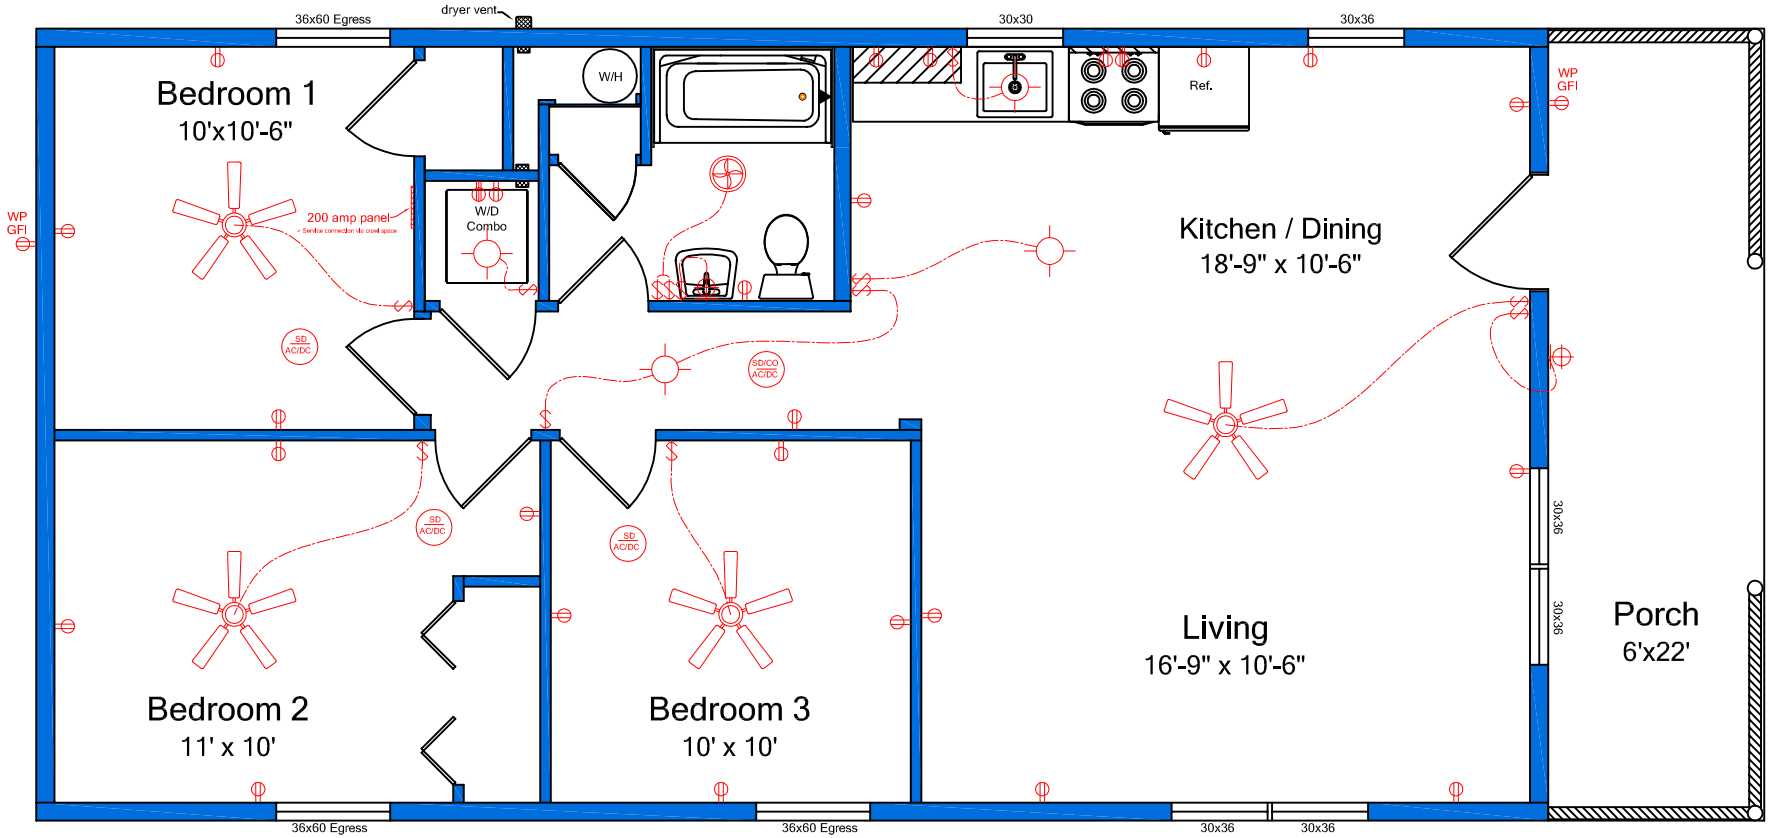

Plan 22HP505

22'x48' Settler with 6' porch included