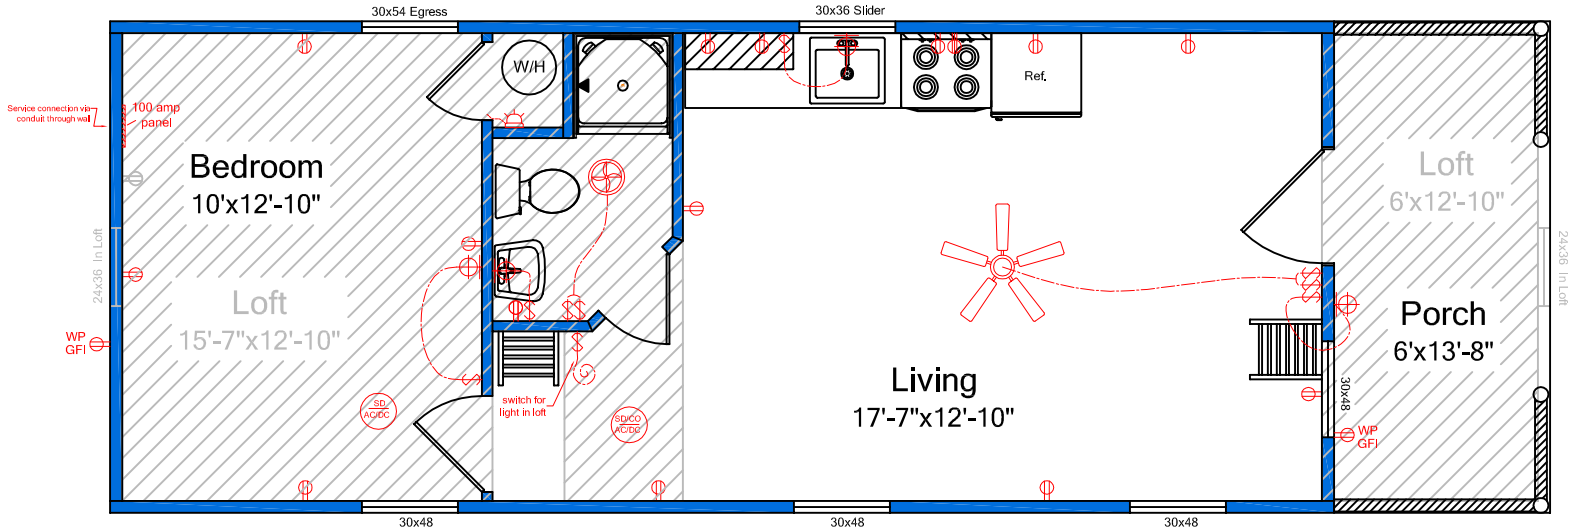

Plan 14AR803

14'x40' with 6' porch included